EXHBIT 18-C

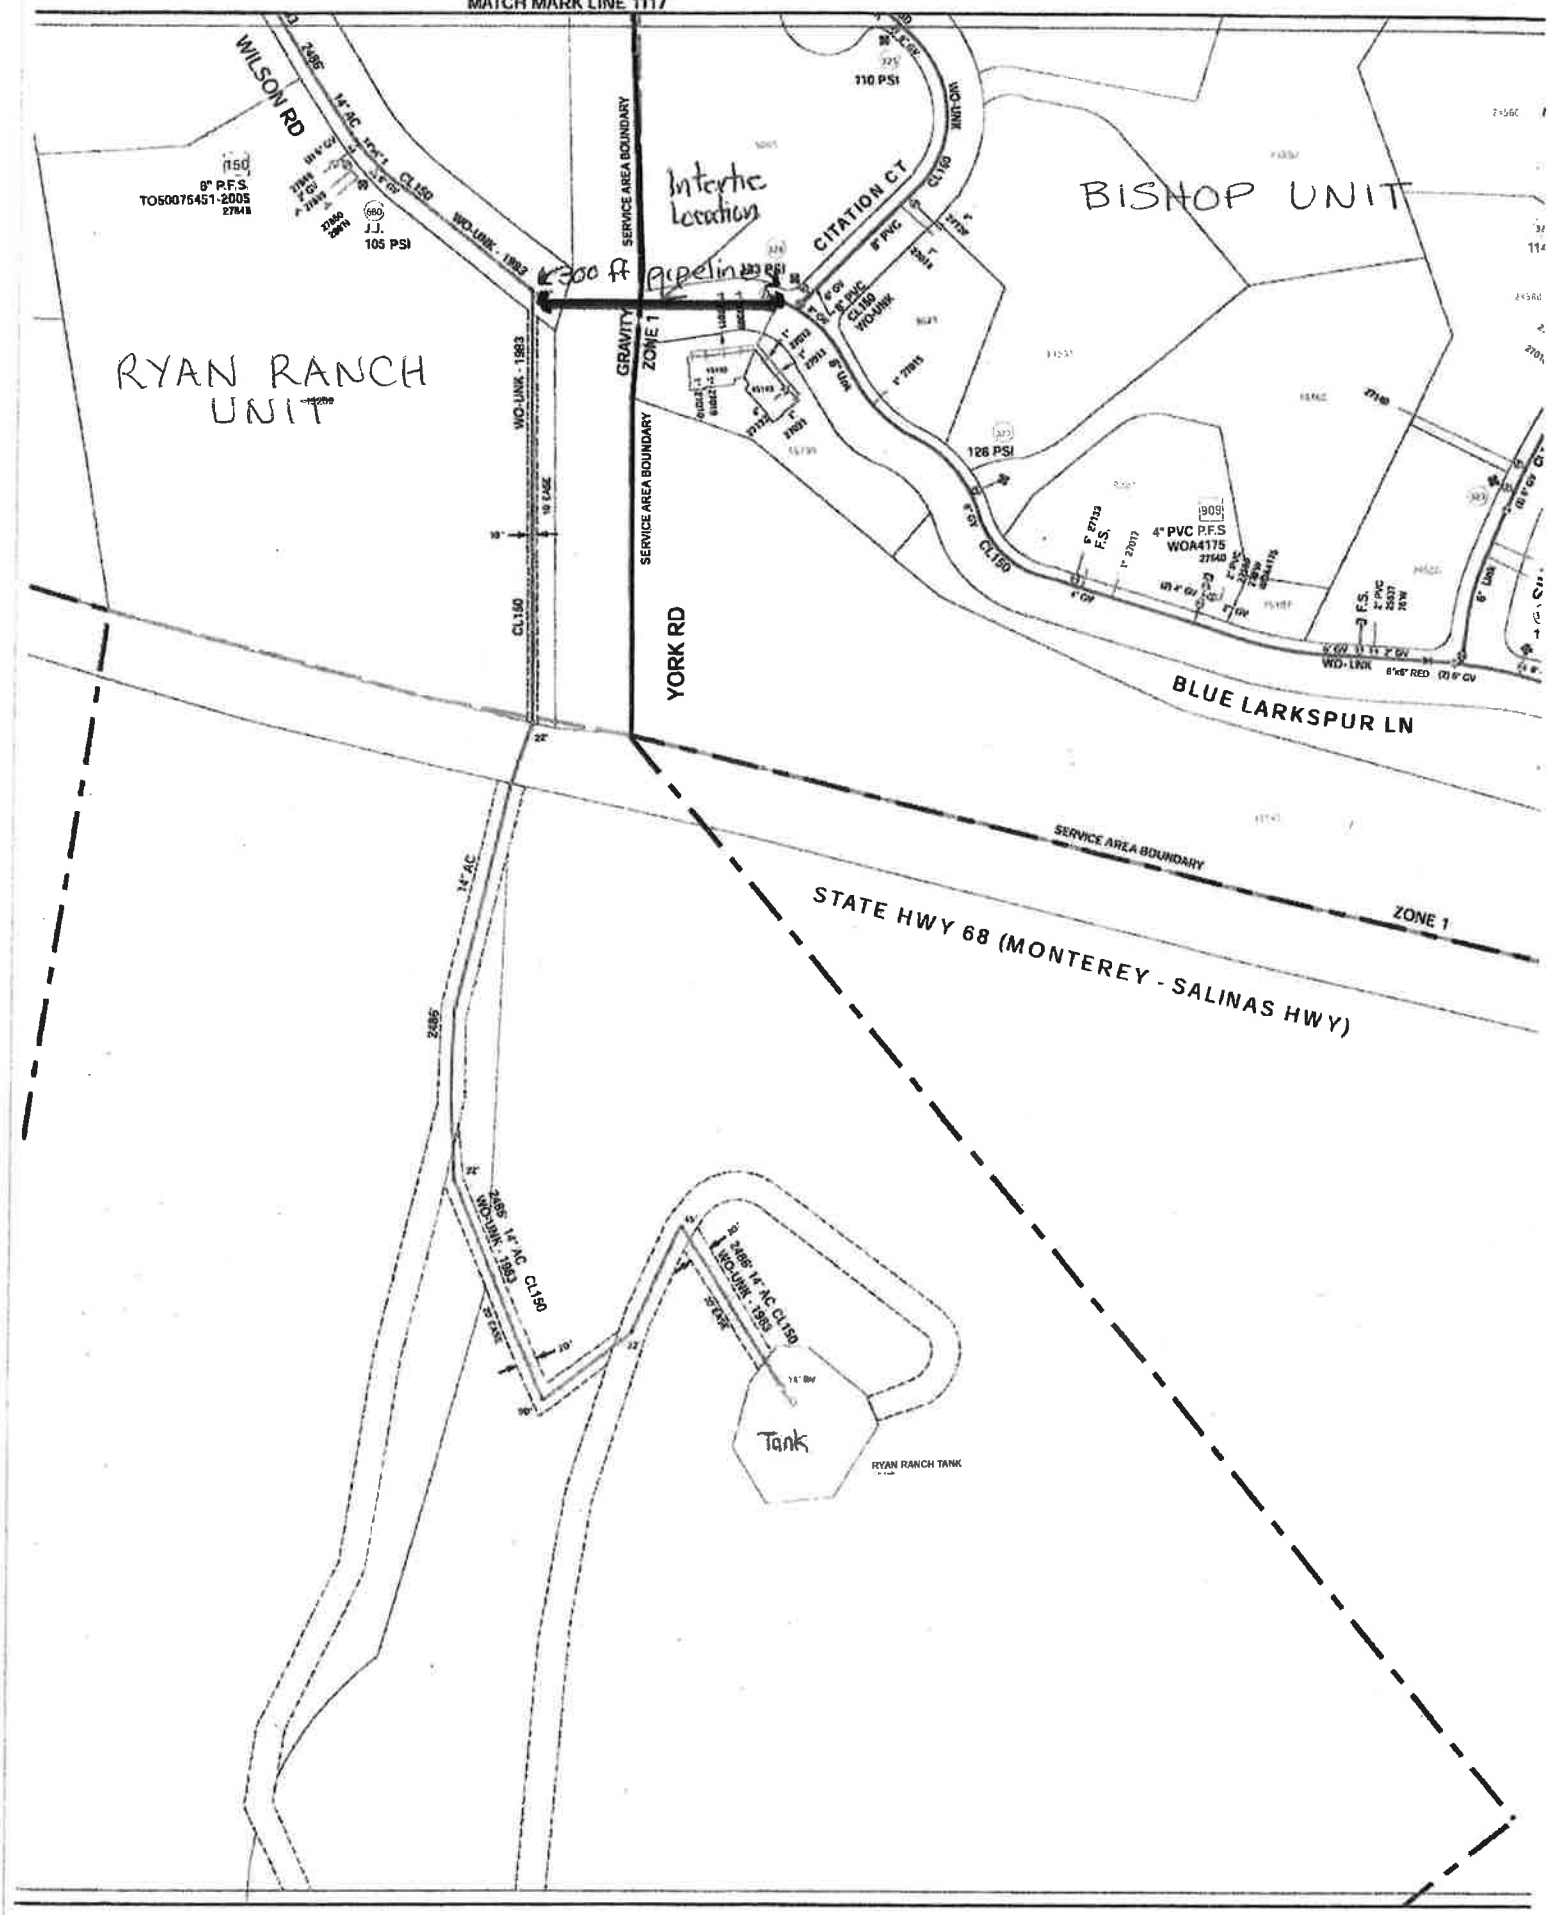
MATCH MARK LINE 1117
WILSON RD
2486
14" AC
CL150
WO-UNK - 1983
8" P.F.S.
TO50075451-2005
J.J.
105 PSI
SERVICE AREA BOUNDARY
Intertie Location
300 ft pipeline
GRAVITY
ZONE 1
CITATION CT
110 PSI
WO-UNK
BISHOP UNIT
RYAN RANCH UNIT
126 PSI
4" PVC P.F.S
WOA4175
YORK RD
BLUE LARKSPUR LN
STATE HWY 68 (MONTEREY - SALINAS HWY)
Tank
RYAN RANCH TANK